North

0 5 10 20 30

Metres

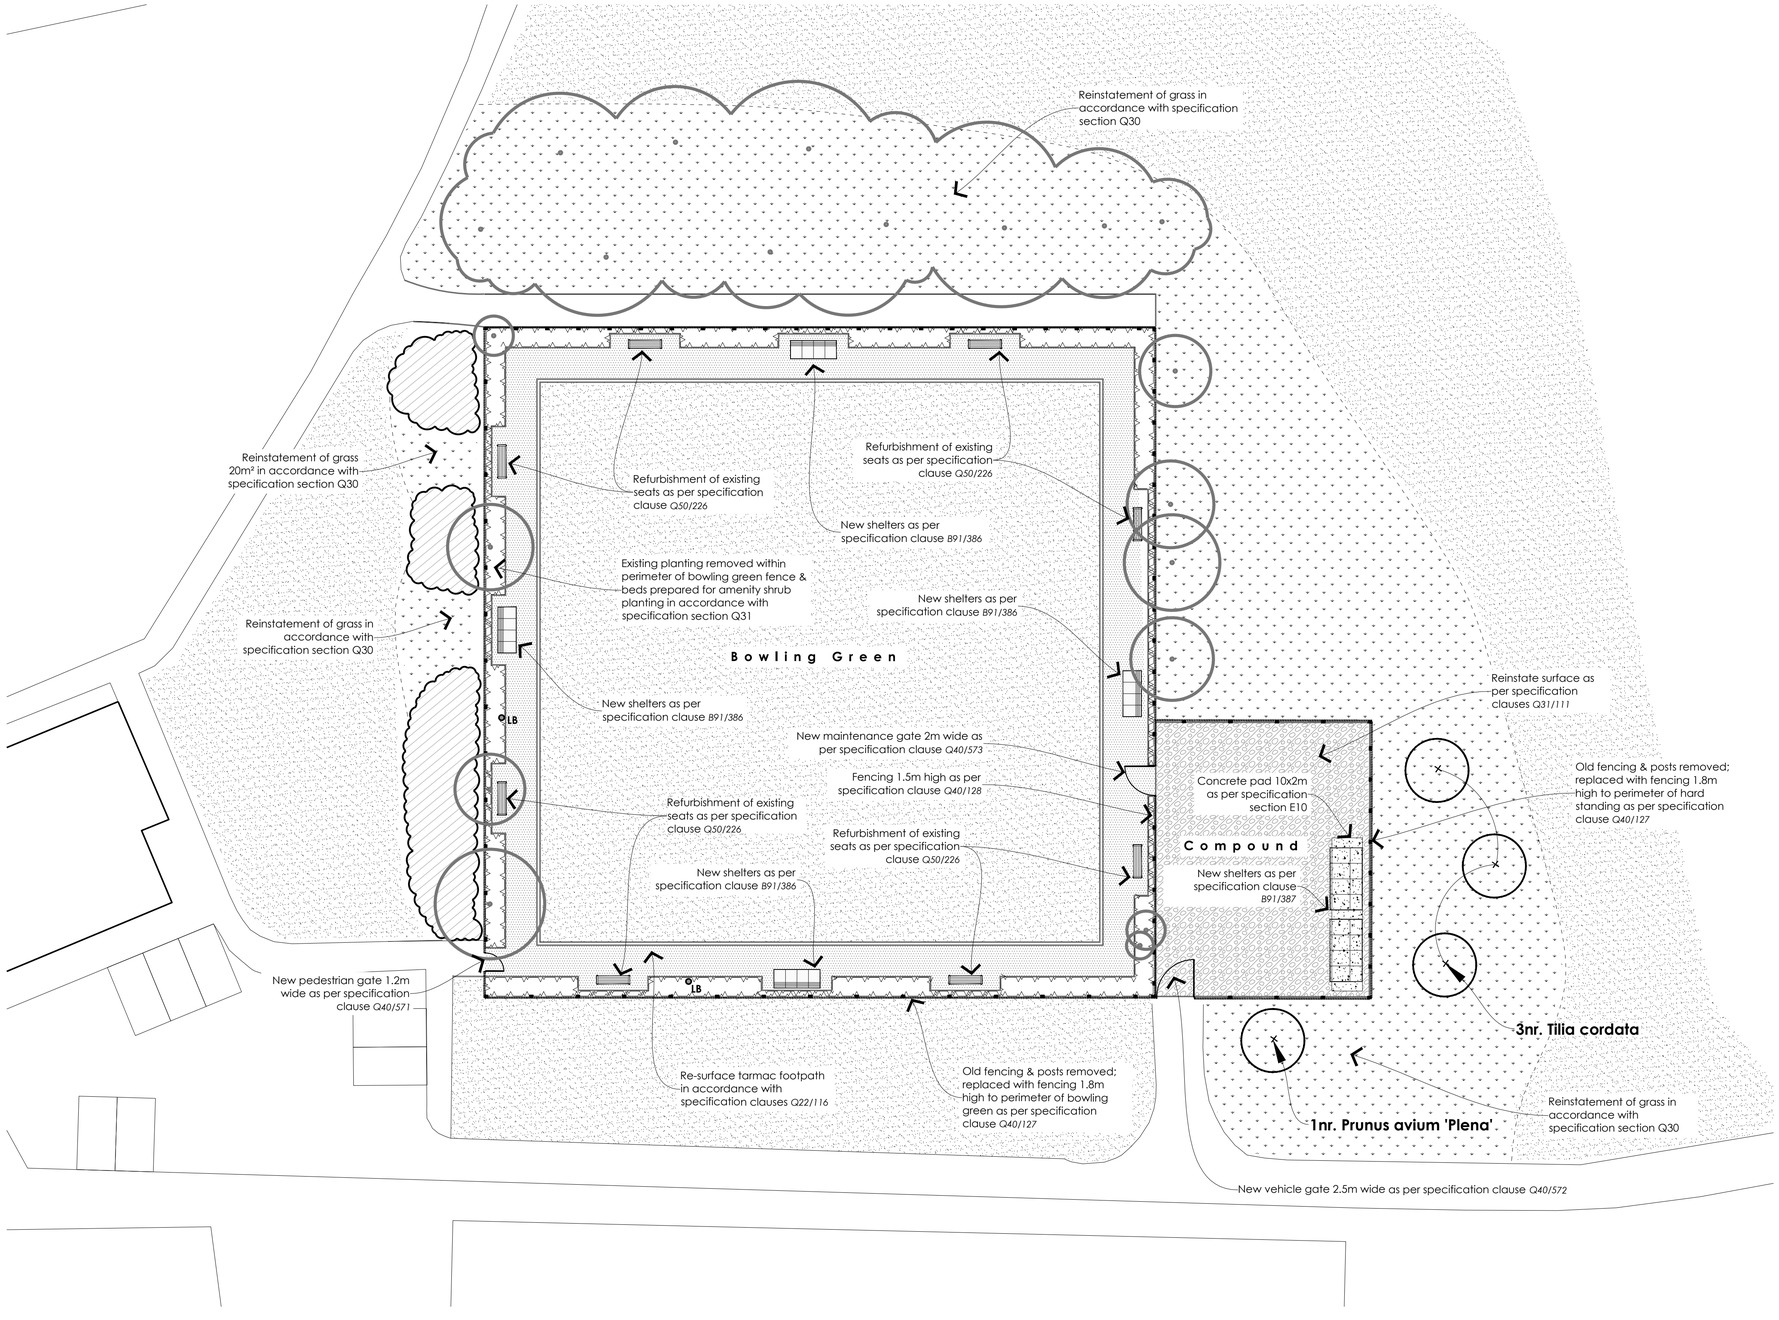

Tree Planting

Name	Form	Age/condition or x transplanted	Girth *(cm)*	Overall height *(cm)*	Clear stem *(cm)*	Root condition
Prunus avium 'Plena'	Extra heavy standard	3x	16-18	400-450	200	Rootball
Tilia cordata	Extra heavy standard	3x	16-18	400-450	200	Rootball

Legend

Existing

Vegetation to be retained

Trees to be retained

Grass to be retained

Existing litter bin retained

Proposed

Trees;
see schedule for species; see detail 931-10/01 for tree pit detail

Amenity Shrub Planting Beds;
prepare beds for shrub planting by others

Grass seeding;
reinstate grass as per specification section Q30

Fencing;
1.8m high as per specification clause Q40/127
1.5m high to compound & bowling green interface as per specification clause Q40/128

Gates;
Pedestrian as per specification clause Q40/571
Vehicular as per specification clause Q40/572
Maintenance as per specification clause Q40/573

Seats to be refurbished;
as per specification clause Q50/226

Seating Shelters;
as per specification clause B91/386

Tarmac to be re-surfaced;
as per specification clause Q22/116

Gravel surface;
as per specification clause Q31/111

Concrete pad;
as per specification section E10

Shelter over concrete pad;
as per specification clause B91/387

rev	amendments	date	rev by	approved

DRAFT FOR DISCUSSION

arthur amos associates
landscape architecture

urban design regeneration arboriculture
planning environmental assessment ecology

Pool House, Elgar Business Centre, Moseley Road, Hallow, Worcester WR2 6NJ
t: 01905 640 166 e: mail@arthuramos.co.uk www.arthuramos.co.uk

client: North Warwickshire Borough Council

project: Abbey Green Park, Polesworth

drawing title:
Bowling Green
Proposed Works Layout PLan

drawing no:	revision:	scale:
931-05	*	1:200 @ A1
drawn by: DB	checked by: DP	date: 11/07/2012

NOTE: Do not scale from this drawing. All dimensions to be checked on site. Discrepancies between this drawing and information given elsewhere must be reported to this office for clarification before proceeding.

THIS DRAWING IS NOT FOR CONSTRUCTION